Appendix F

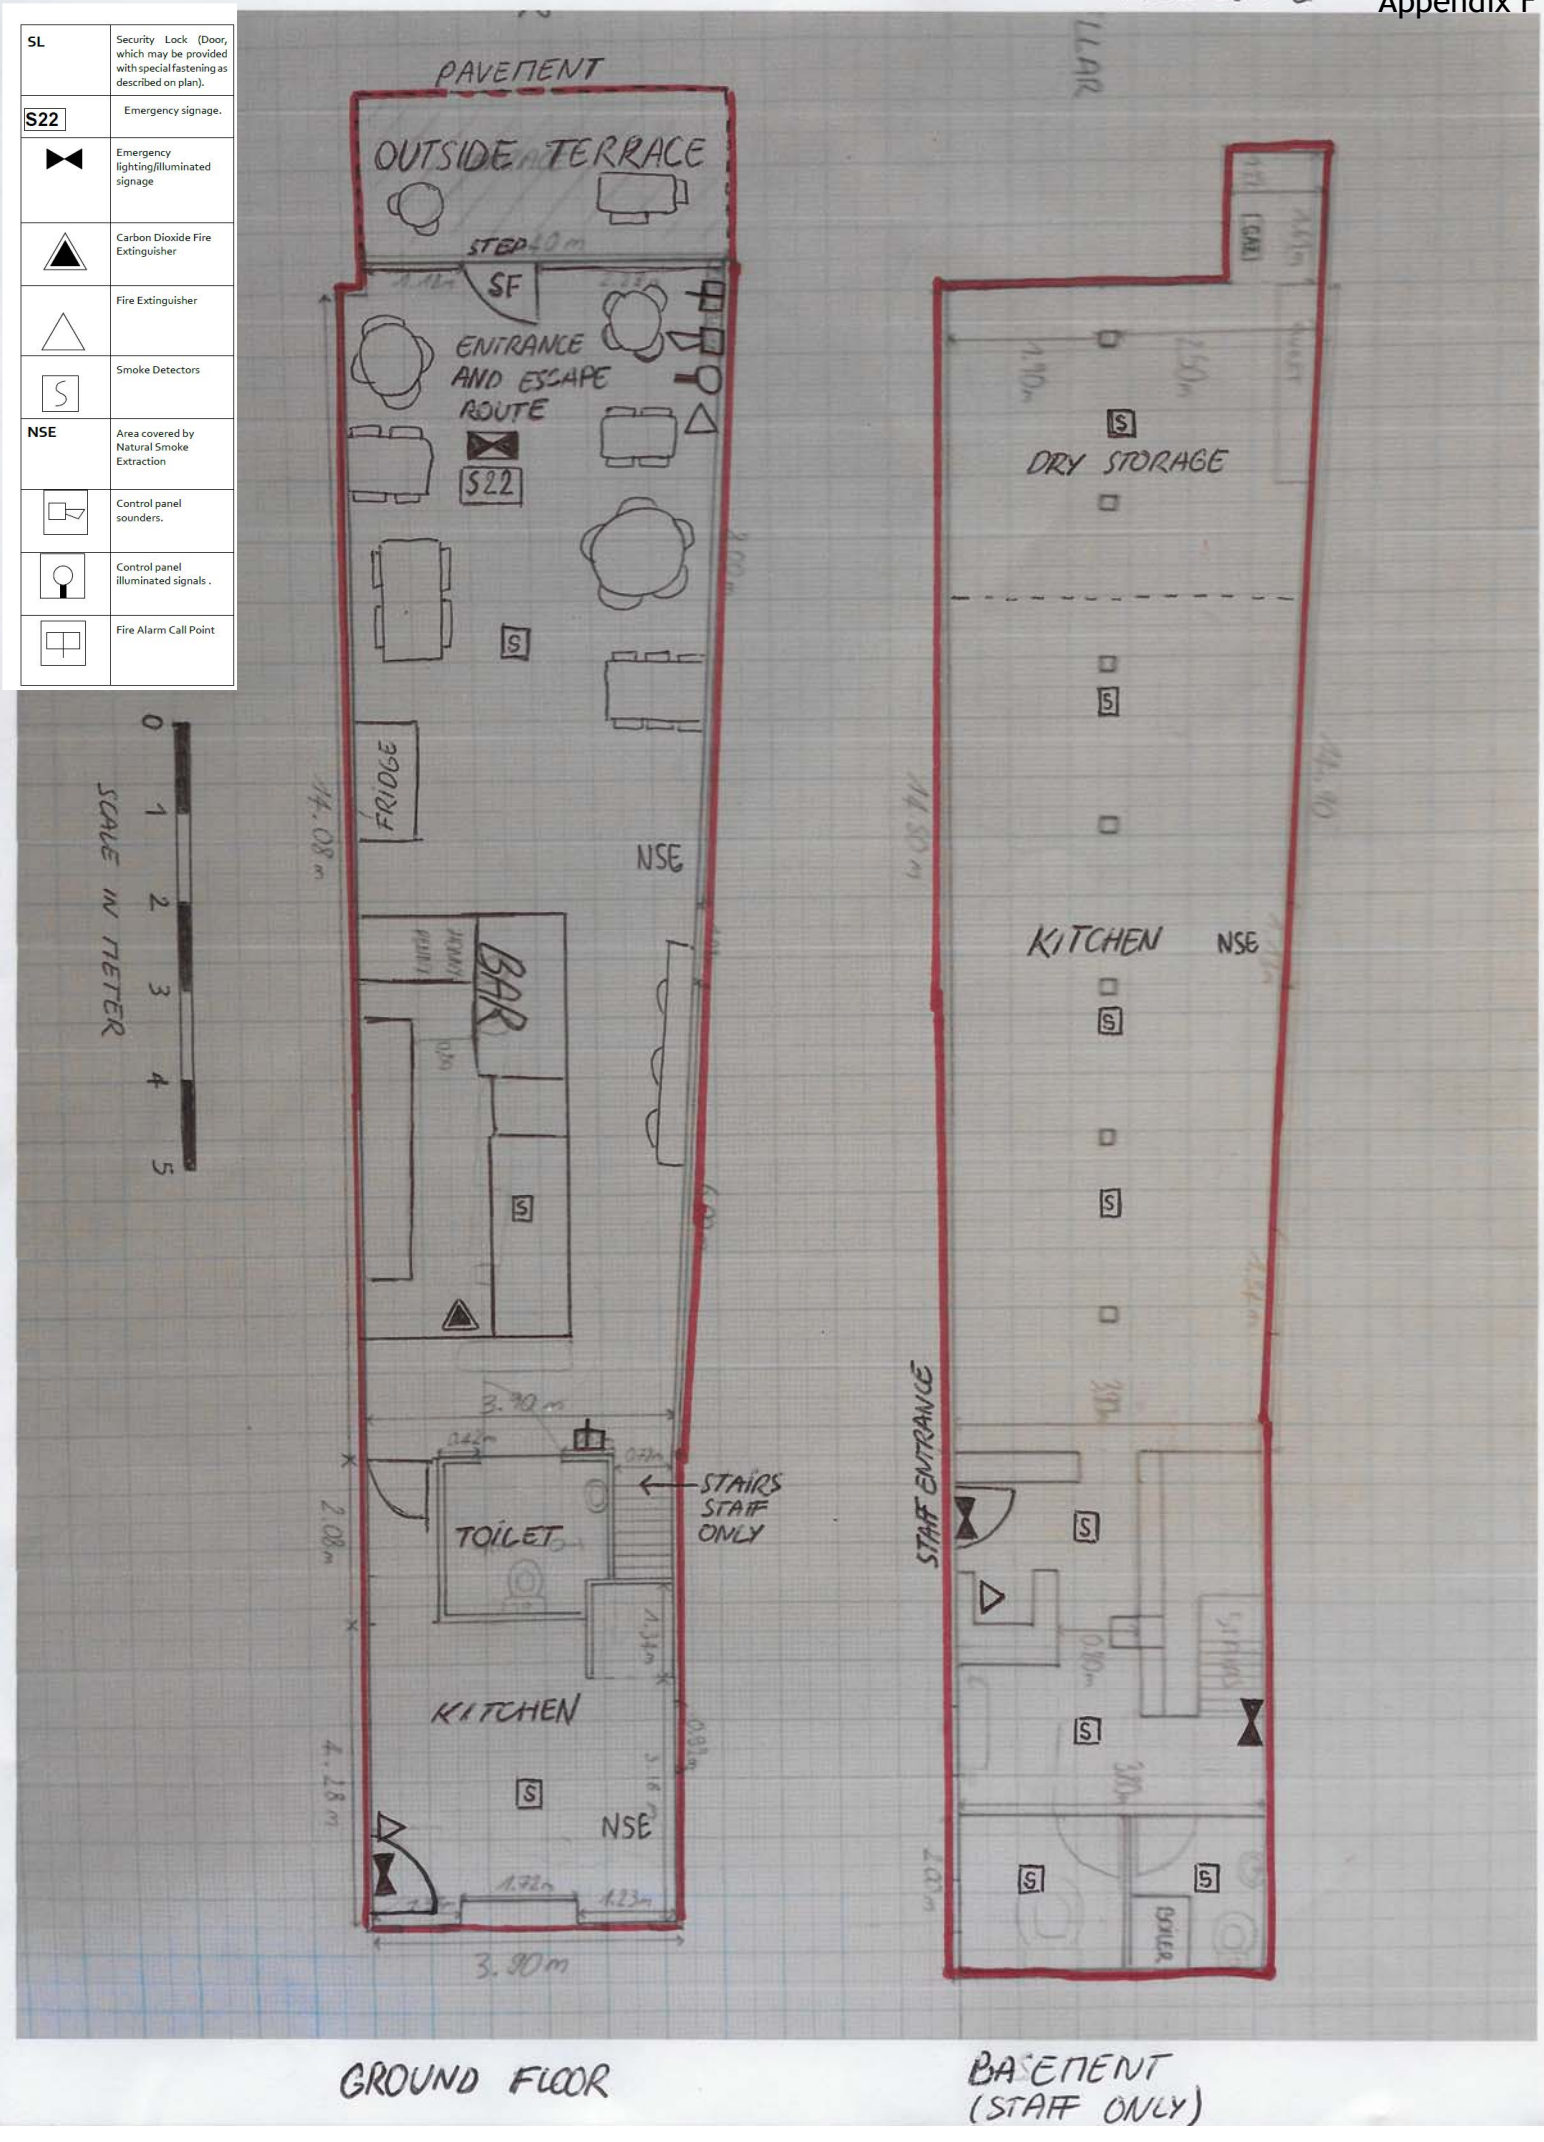
GROUND FLOOR
BASEMENT
SL
Security Lock (Door, which may be provided with special fastening as described on plan).
S22
Emergency signage.
Emergency lighting/illuminated signage
Carbon Dioxide Fire Extinguisher
Fire Extinguisher
Smoke Detectors
NSE
Area covered by Natural Smoke Extraction
Control panel sounders.
Control panel illuminated signals .
Fire Alarm Call Point
SCALE IN METER
0 1 2 3 4 5
PAVEMENT
OUTSIDE TERRACE
STEP
SF
ENTRANCE AND ESCAPE ROUTE
S22
FRIDGE
NSE
BAR
TOILET
STAIRS STAFF ONLY
KITCHEN
NSE
3.90m
4.18m
2.08m
DRY STORAGE
KITCHEN
NSE
STAFF ENTRANCE
GROUND FLOOR
BASEMENT (STAFF ONLY)