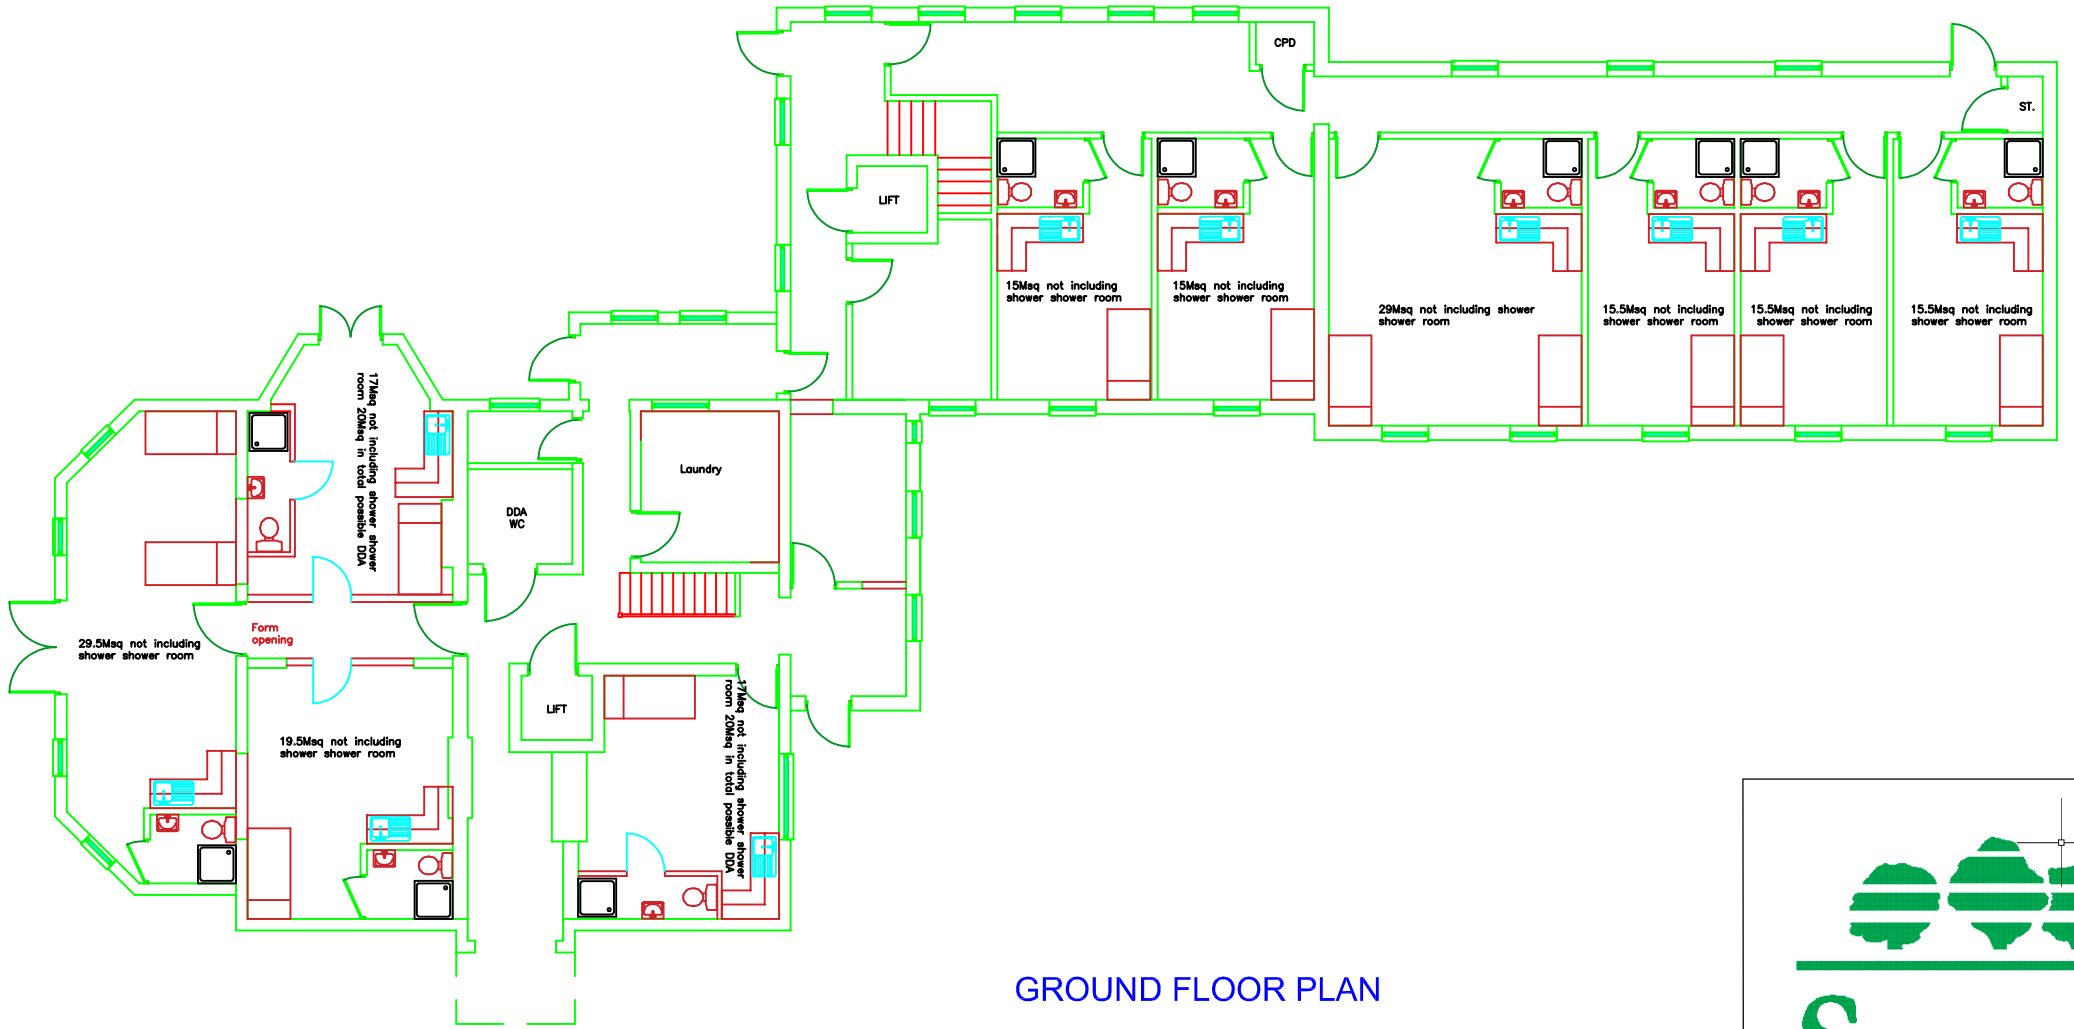

GROUND FLOOR PLAN

Sevenoaks
DISTRICT COUNCIL

Drawing Title:

Date:

Scale: Not To Scales

Drawn By: Peter Edmed

Drawing No: